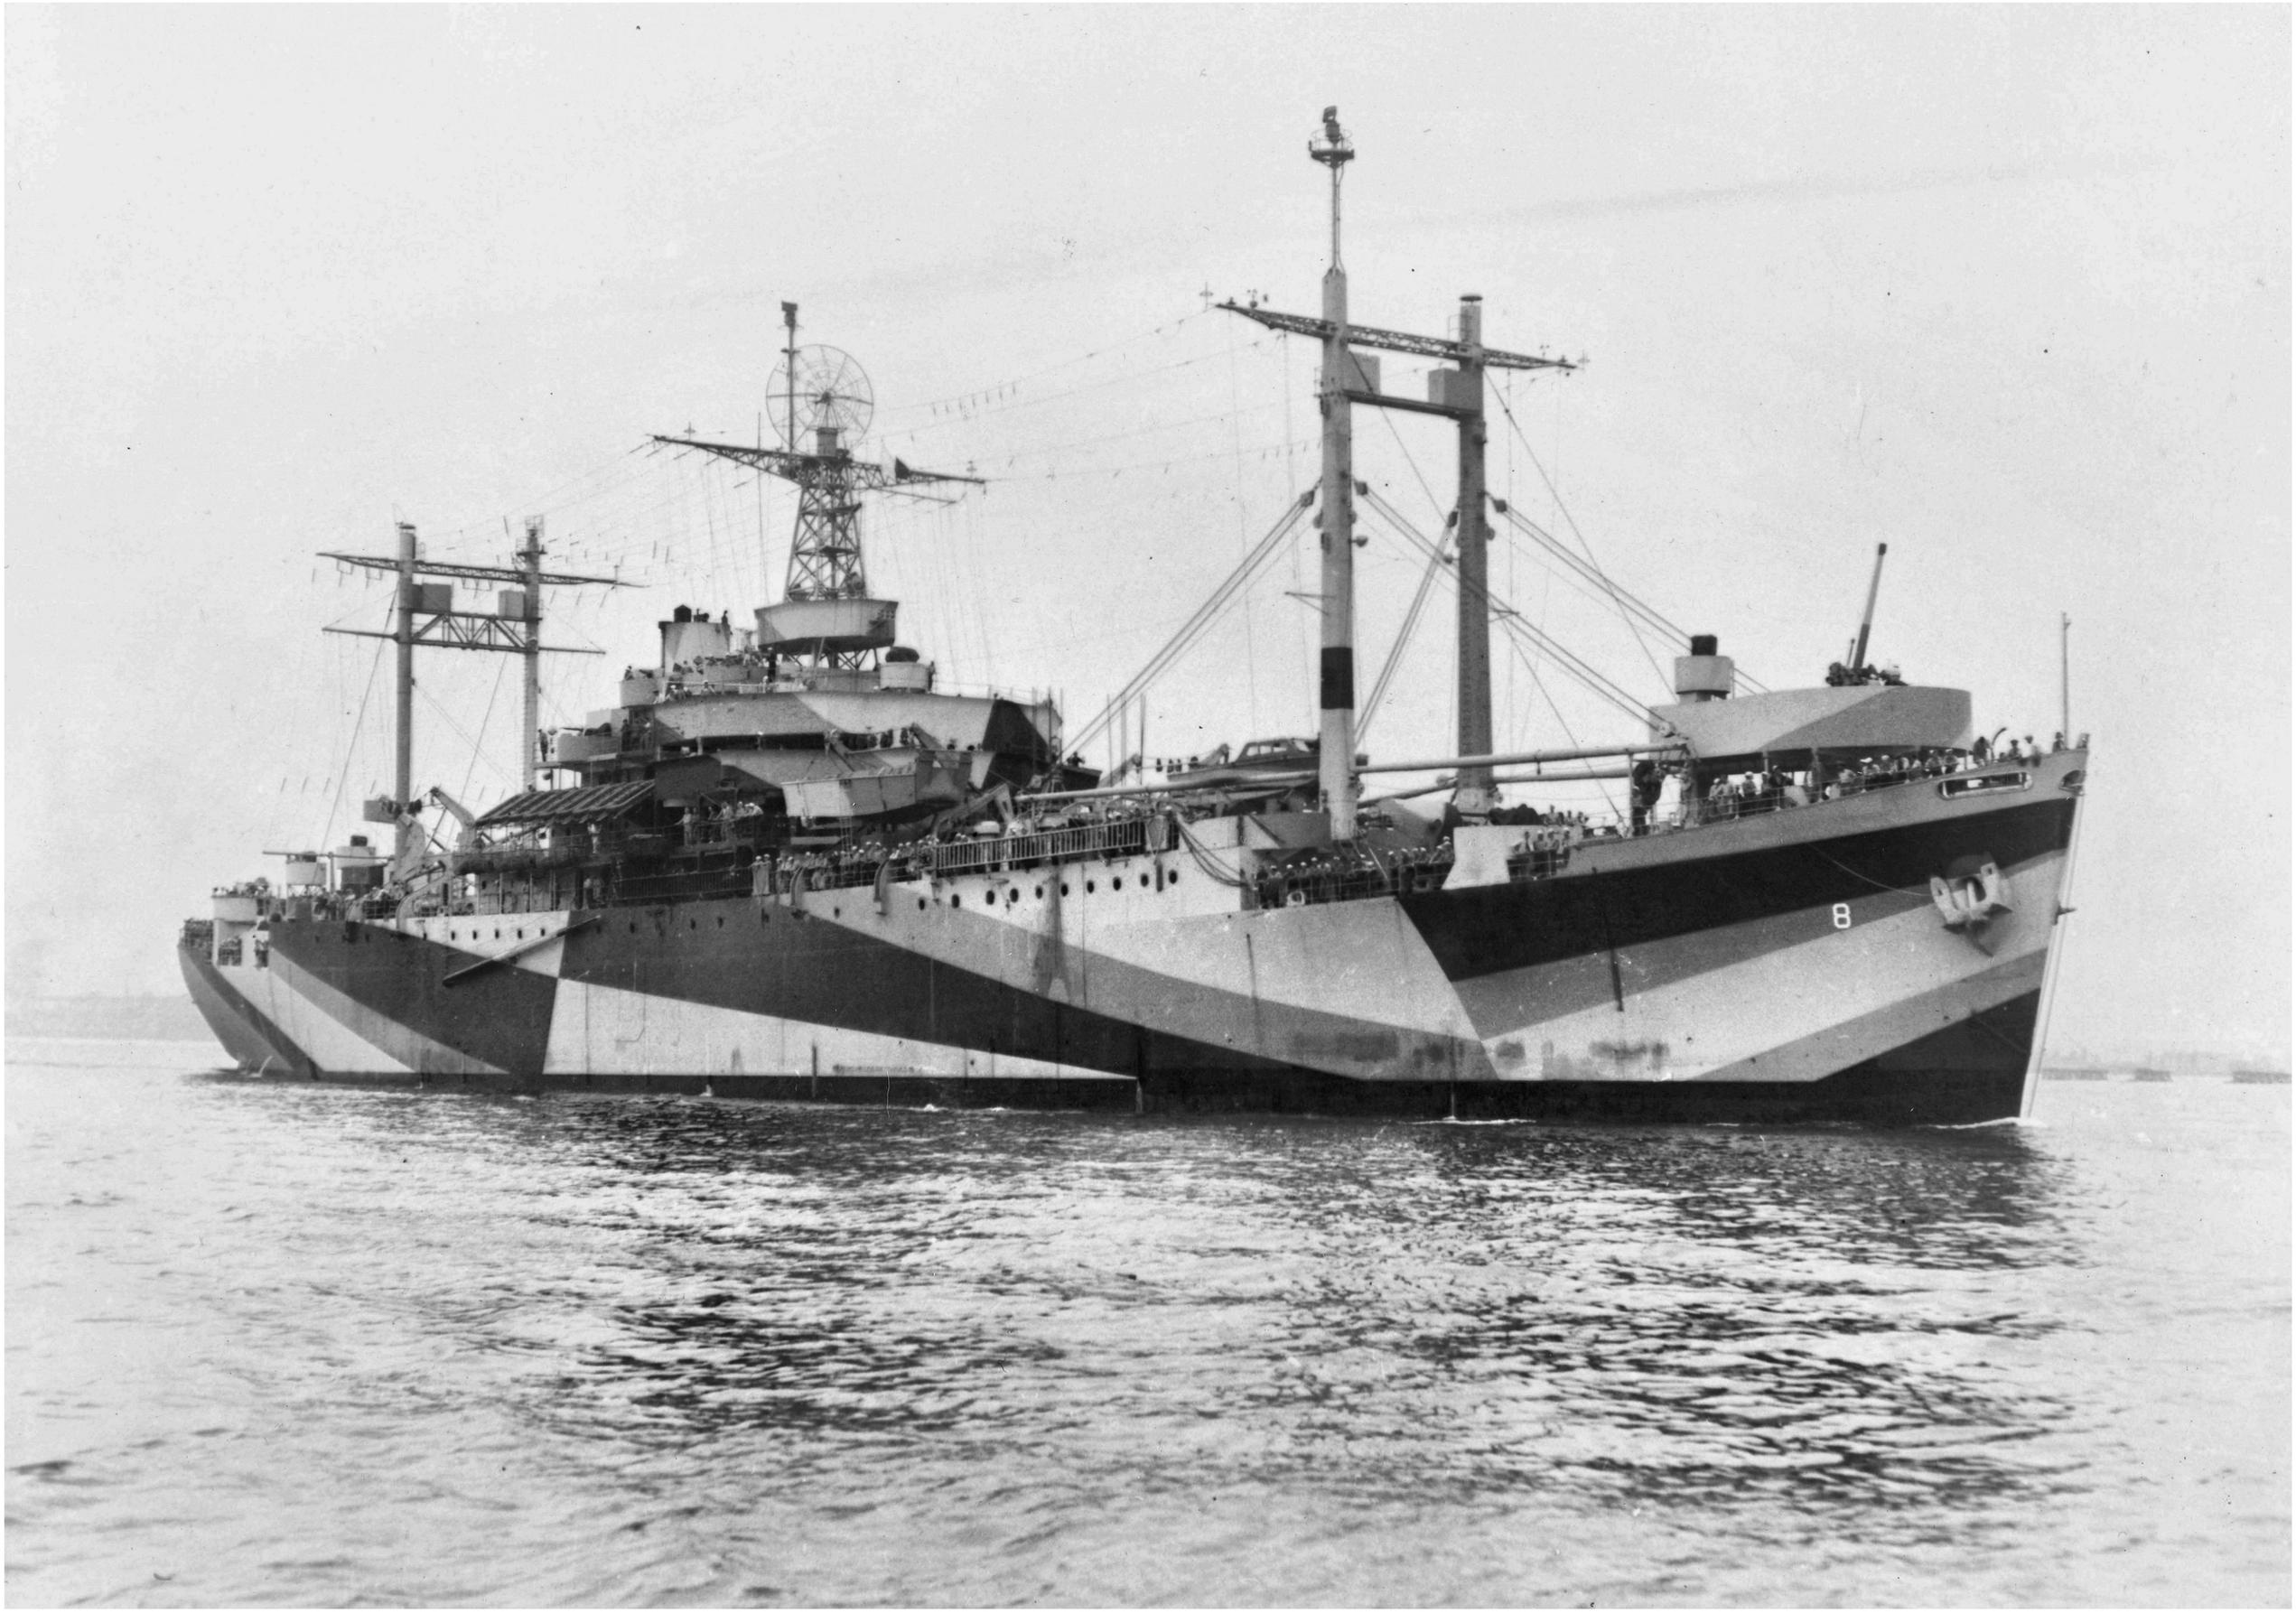
8

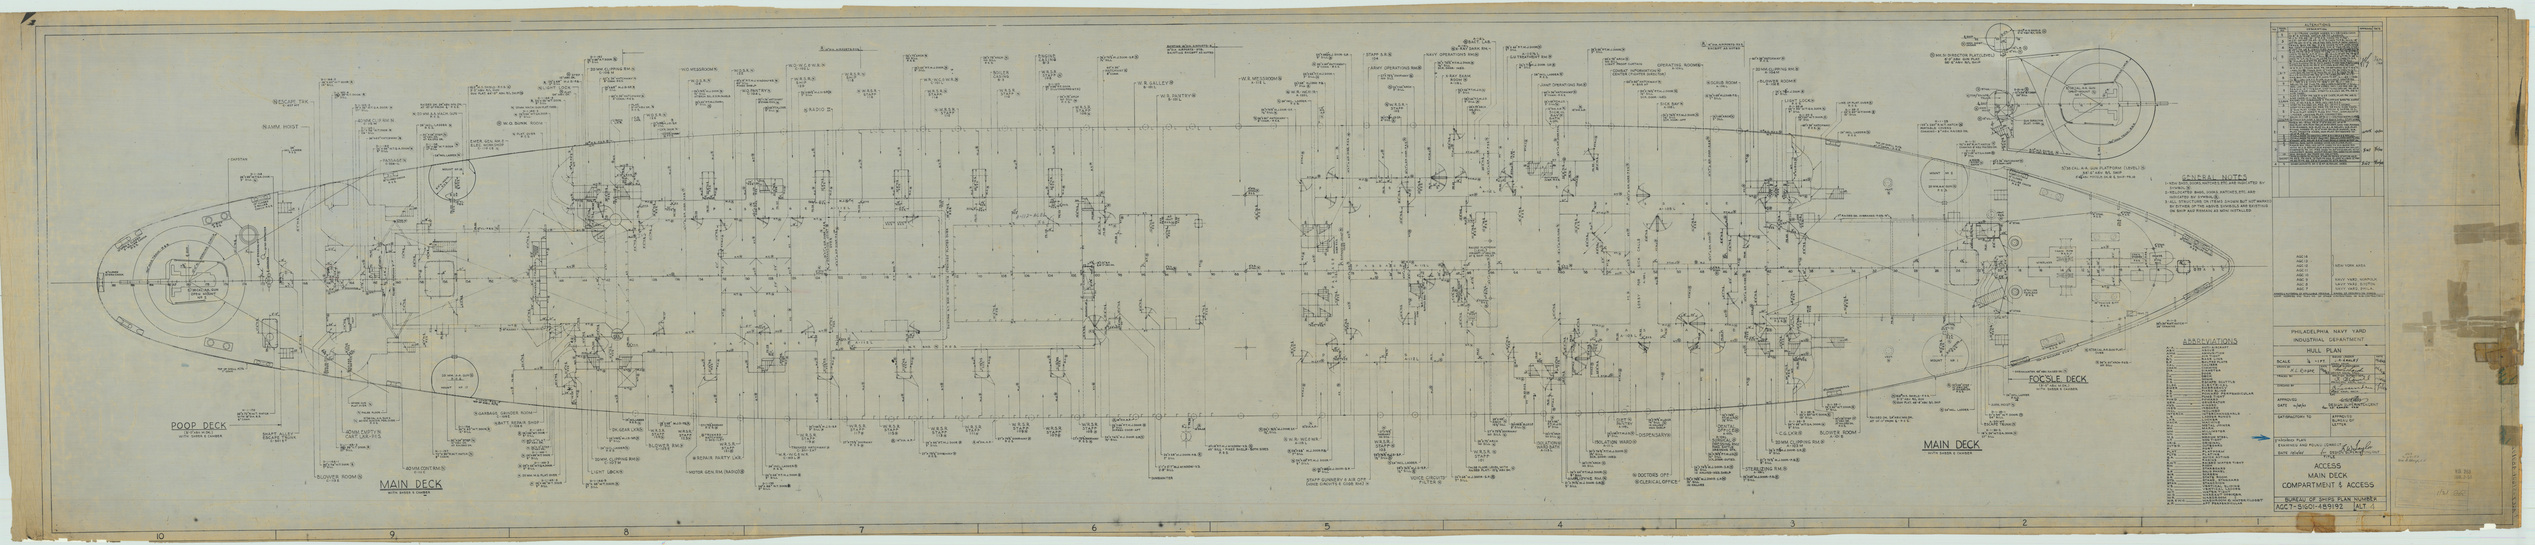
POOP DECK
MAIN DECK
MAIN DECK
FOCSLE DECK
MAIN DECK
GENERAL NOTES
ABBREVIATIONS
PHILADELPHIA NAVY YARD
INDUSTRIAL DEPARTMENT
HULL PLAN
ACCESS
MAIN DECK
COMPARTMENT 6 ACCESS
BUREAU OF SHIPS PLAN NUMBER
AGC7-S(G)I-485192 ALT 1

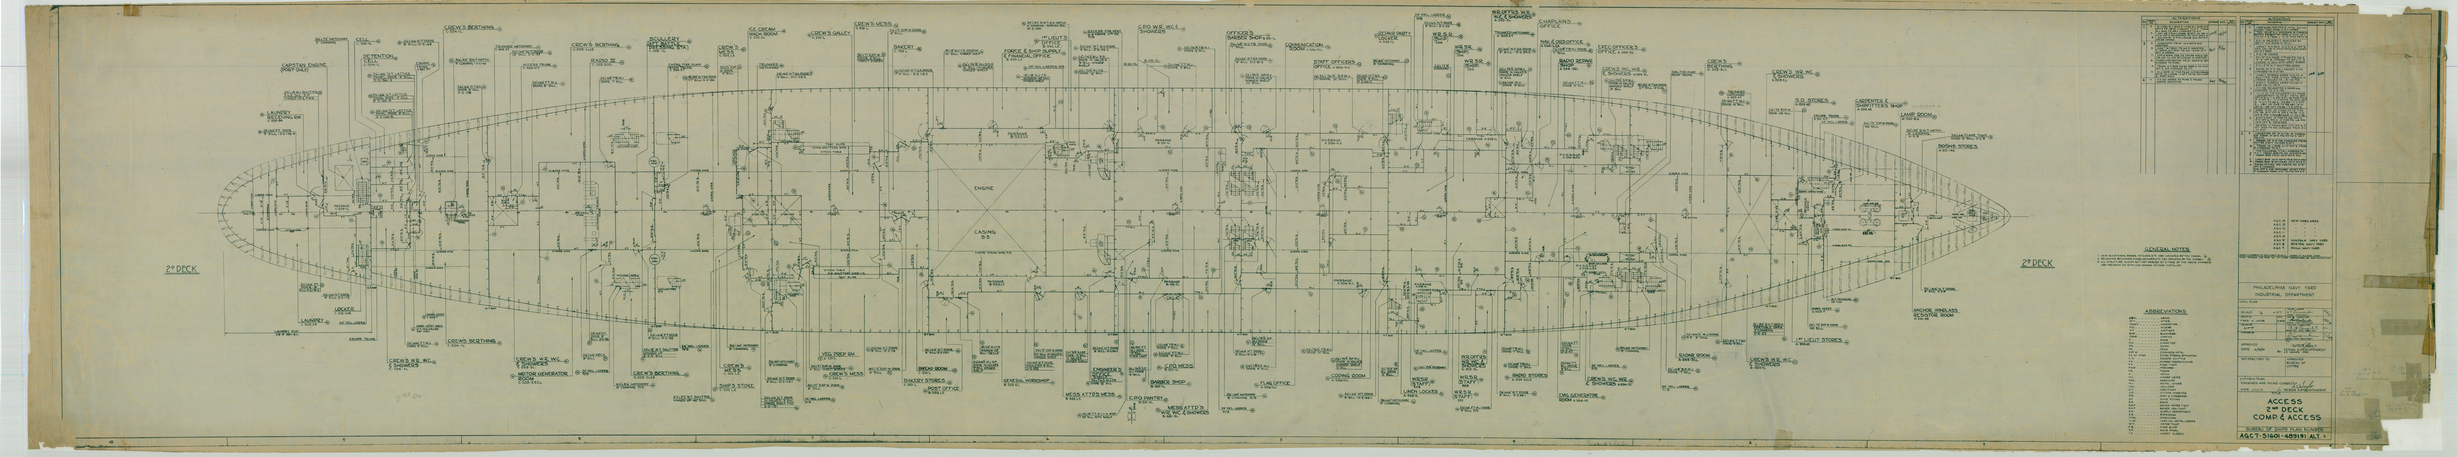
2ND DECK
2ND DECK
ENGINE
CASING
3-3
ALTERATIONS
PASSAVANTS
GENERAL NOTES
ABBREVIATIONS
PHILADELPHIA NAVY YARD
INDUSTRIAL DEPARTMENT
ACCESS
2ND DECK
COMP'D ACCESS
AGCT-5160-405191 ALT 1

ALTERATIONS					
NO.	PANEL NO.	DESCRIPTION	APPROVED	DATE	B.S. APPR'D.
1	8,9,10 / 3,5,7, / 8,9,10	4" W.T. COAMING INSTALLED UNDER EXP. MET. BHDS ENCLOSING MAIN ISSUE RM. & S.D. STORES FRS. 129-132 P&S AND S.D. STORES, FRS. 145-155 P&S. EXP. MET. DOORS CHANGED TO SUIT. ALL M.H. OVER ADDED. GIRDERS OVER BETWEEN FRS. 129-170 ADDED. MANHOLE (M-4-141) RELOCATED	HJG	1/13/44	
2	5	NEW DOOR ADDED ON FR. 69, 26'-9" OFF ℄ PORT. CENTERLINE OF OPENING FOR CAMERA RELOCATED TO 24'-0" OFF ℄ PORT ON BHD. 69. DOOR LOCATED AT 21" FWD OF FR. 69 & 19'-6" OFF ℄ PORT CHANGED IN SWING FROM OUTBD. & AFT. TO INBD. AND FWD.	FWJ	2/16/44	
3	4	BHD. ON FR. 39 STBD. RELOCATED TO 10" FWD. OF FR. 39. BHD. 9'-11" STBD OFF ℄ BETWEEN FRS. 39-41 & BHD. 10" FWD OF FR. 39 S CHANGED FROM F.T.M.J. TO N.T. BHD.	FWJ	4/15/44	

GENERAL NOTES:-

1. NEW BULKHEADS, DOORS, HATCHES, ETC. ARE INDICATED BY THE SYMBOL Ⓝ.
2. RELOCATED BULKHEADS, DOORS, HATCHES ETC. ARE INDICATED BY THE SYMBOL Ⓡ.
3. ALL STRUCTURE SHOWN BUT NOT MARKED BY EITHER OF ABOVE SYMBOLS ARE PRESENT ON SHIP, AND REMAIN AS NOW INSTALLED.

ABBREVIATIONS:-

ABV. ------- ABOVE
AFT. ------- AFTER
AMM'N. ----- AMMUNITION
A.T. ------- AIRTIGHT
BHD. ------- BULKHEAD
B.P. ------- BOLTED PLATE
COAM. ------ COAMING
DIA. ------- DIAMETER
DK. -------- DECK
DN. -------- DOWN
EXP.M. ----- EXPANDED METAL
F.O.T. ----- FLUSHED OIL TIGHT
F.P. ------- FOWARD PERPENDICULAR
FR. -------- FRAME
F.T. ------- FUME TIGHT
F.W.T. ----- FLUSH WATER TIGHT
H.C. ------- HINGED COVER
MAG. ------- MAGAZINE
M.H. ------- MANHOLE
M.J. ------- METAL JOINER
INCL. ------ INCLINED
N.T. ------- NON-TIGHT
O.D. ------- OUTSIDE DIAMETER
O.T. ------- OIL TIGHT
PLAT. ------ PLATFORM
PL. -------- PLATE
P.&S. ------ PORT & STBD.
Q.A. ------- QUICK ACTING
R.O.T. ----- RAISED OIL TIGHT
R.M. ------- ROOM
R.N.T. ----- RAISED NON-TIGHT
S.D. ------- SUPPLY DEPARTMENT
STAN. ------ STANCHION
V.L. ------- VERTICAL LADDER
W.T. ------- WATER TIGHT

NAMES & NUMBERS OF APPLICABLE VESSELS	NAMES OF BUILDING YARDS
AGC 14	NEW YORK AREA
AGC 13	" " "
AGC 12	" " "
AGC 11	" " "
AGC 10	" " "
AGC 9	NORFOLK NAVY YD.
AGC 8	BOSTON NAVY YD
AGC 7	PHILA. NAVY YARD

NAME ADDRESS AND PLAN NO. OF OTHER CONTRACTORS OR SUB-CONTRACTORS

PHILADELPHIA NAVY YARD
INDUSTRIAL DEPARTMENT

HULL PLAN

SCALE 1/4" = 1 FT. — SQUAD LEADER H. W. Winquist, NAVAL ARCHITECT 12/28/43
DRAWN BY F.M. TRETOLA — GROUP SUPERVISOR, SENIOR NAVAL ARCH. 12/28/43
TRACED BY — SECTION SUPERVISOR R B Cowell, PRINCIPAL NAVAL ARCH. 12/28/43
CHECKED BY H. F. Ulmer 12/28/43 — HEAD NAVAL ARCH. 12/28/43

APPROVED W W Keller
DATE 12/28/43 for DESIGN SUPERINTENDENT, LT. COMDR. USN

SATISFACTORY TO — APPROVED BUREAU OF LETTER

FINISHED PLAN
EXAMINED AND FOUND CORRECT F W Taylor
DATE 10/10/44 for DESIGN SUPERINTENDENT

TITLE
ACCESS
2ND PLATFORM
COMPARTMENT & ACCESS

BUREAU OF SHIPS PLAN NUMBER
AGC 7-S1601-489189 ALT. 2

11 10 9 8 7 6 5 4 3 2 1